



ACCESS RAMP FROM T.P.T TO SCHOOL GROUNDS

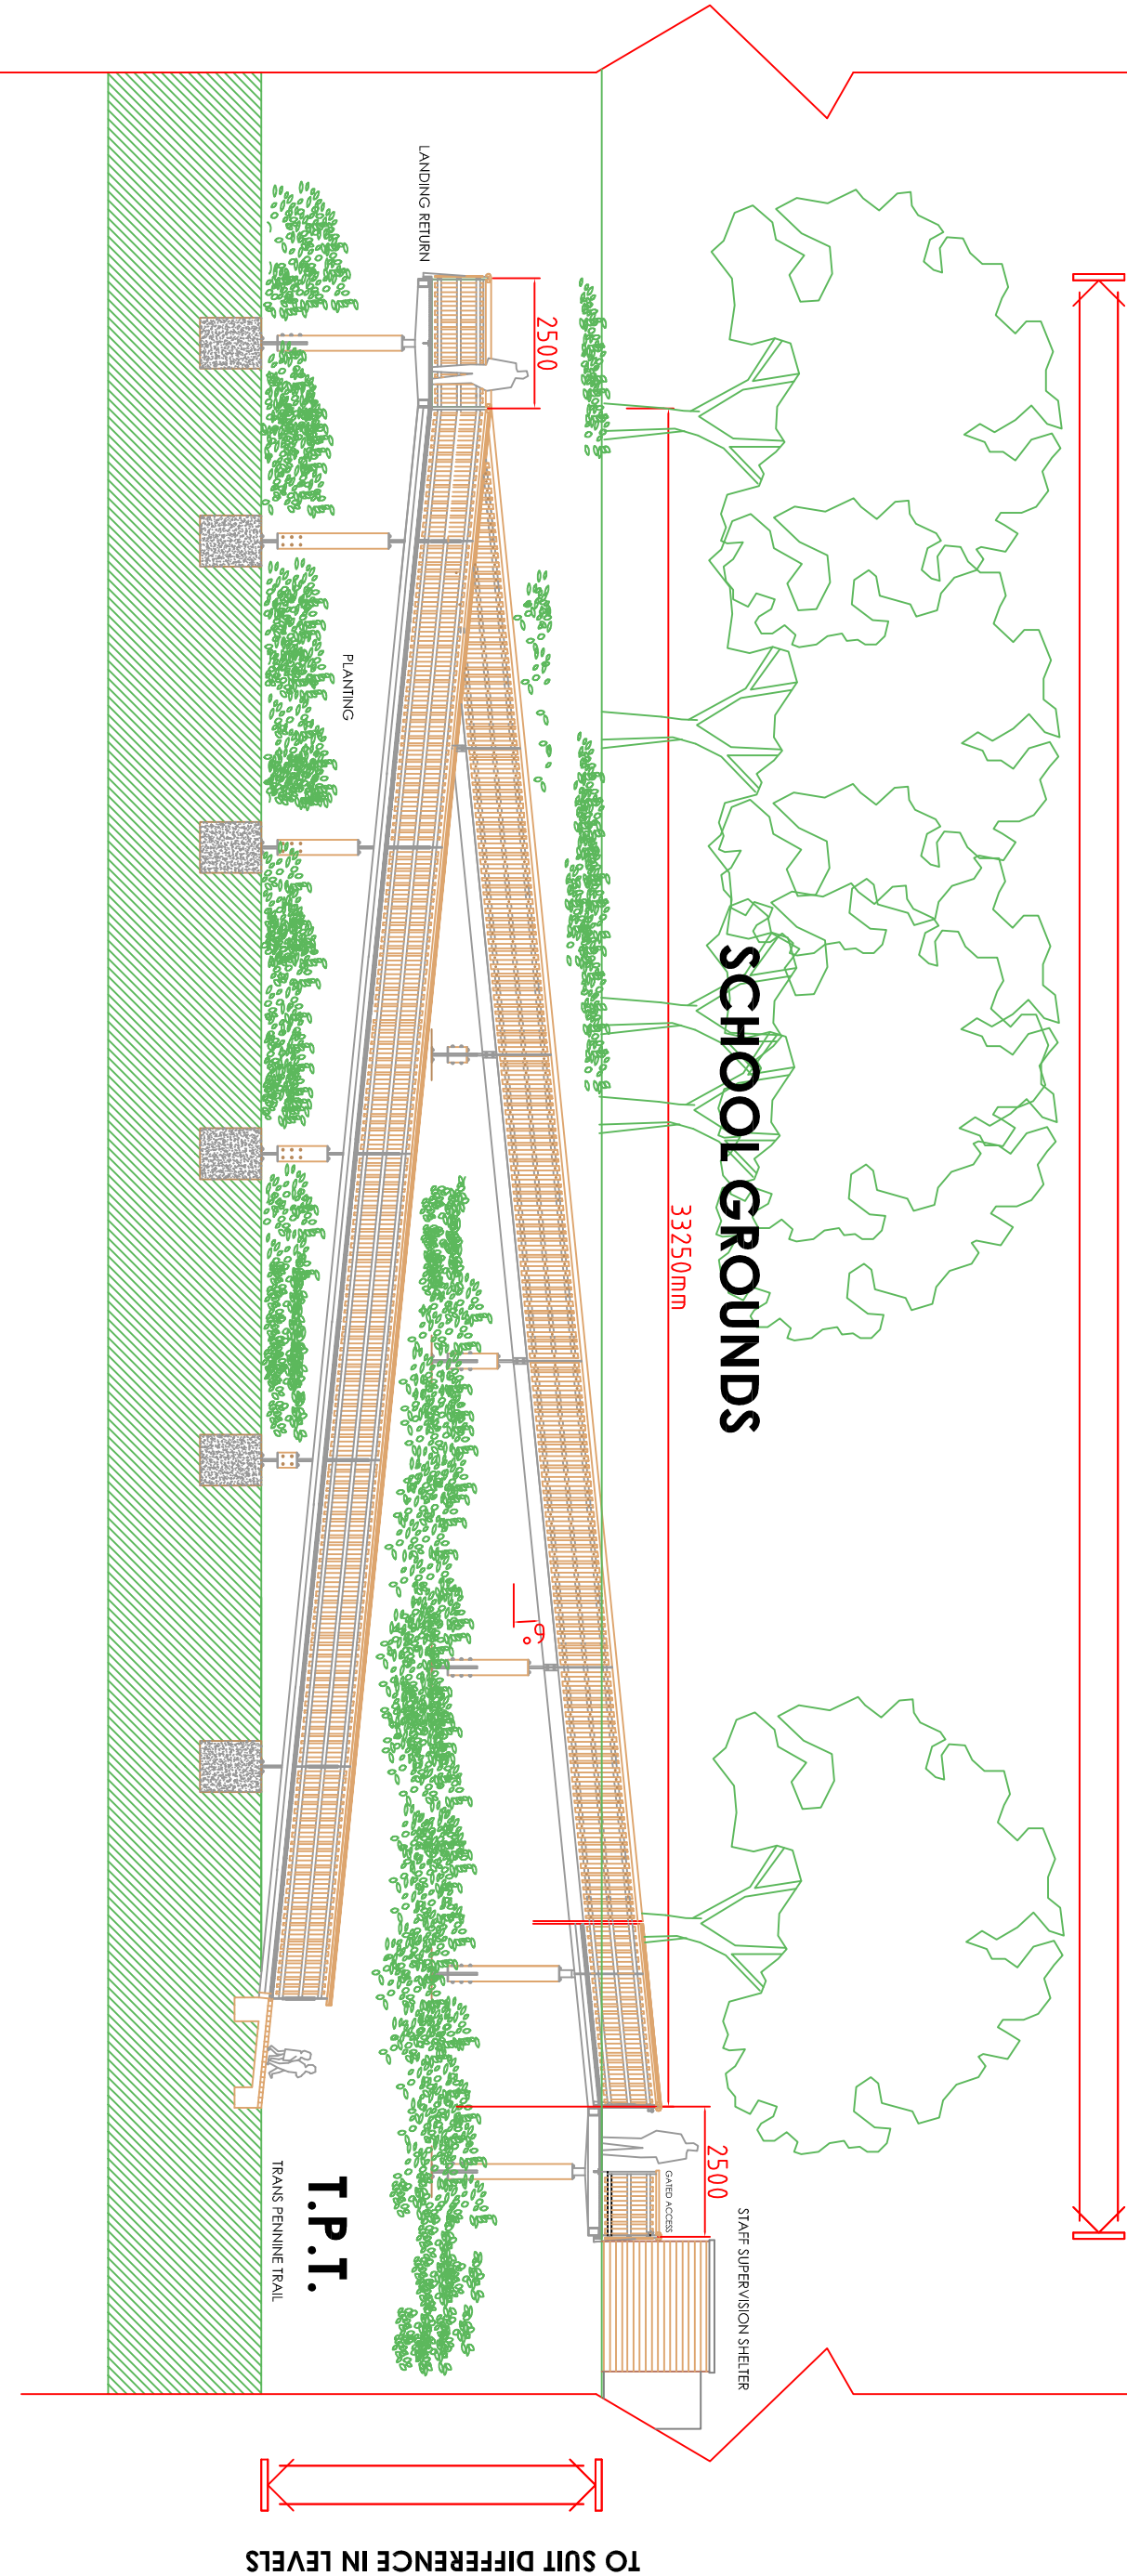

ELEVATION/SECTION LOOKING FROM TRANS PENNINE TRAIL TO RAMPED ACCESS ONTO SCHOOL GROUNDS

YORKSHIRE LAND LTD

PROPOSED STAFF SUPERVISION SHELTER

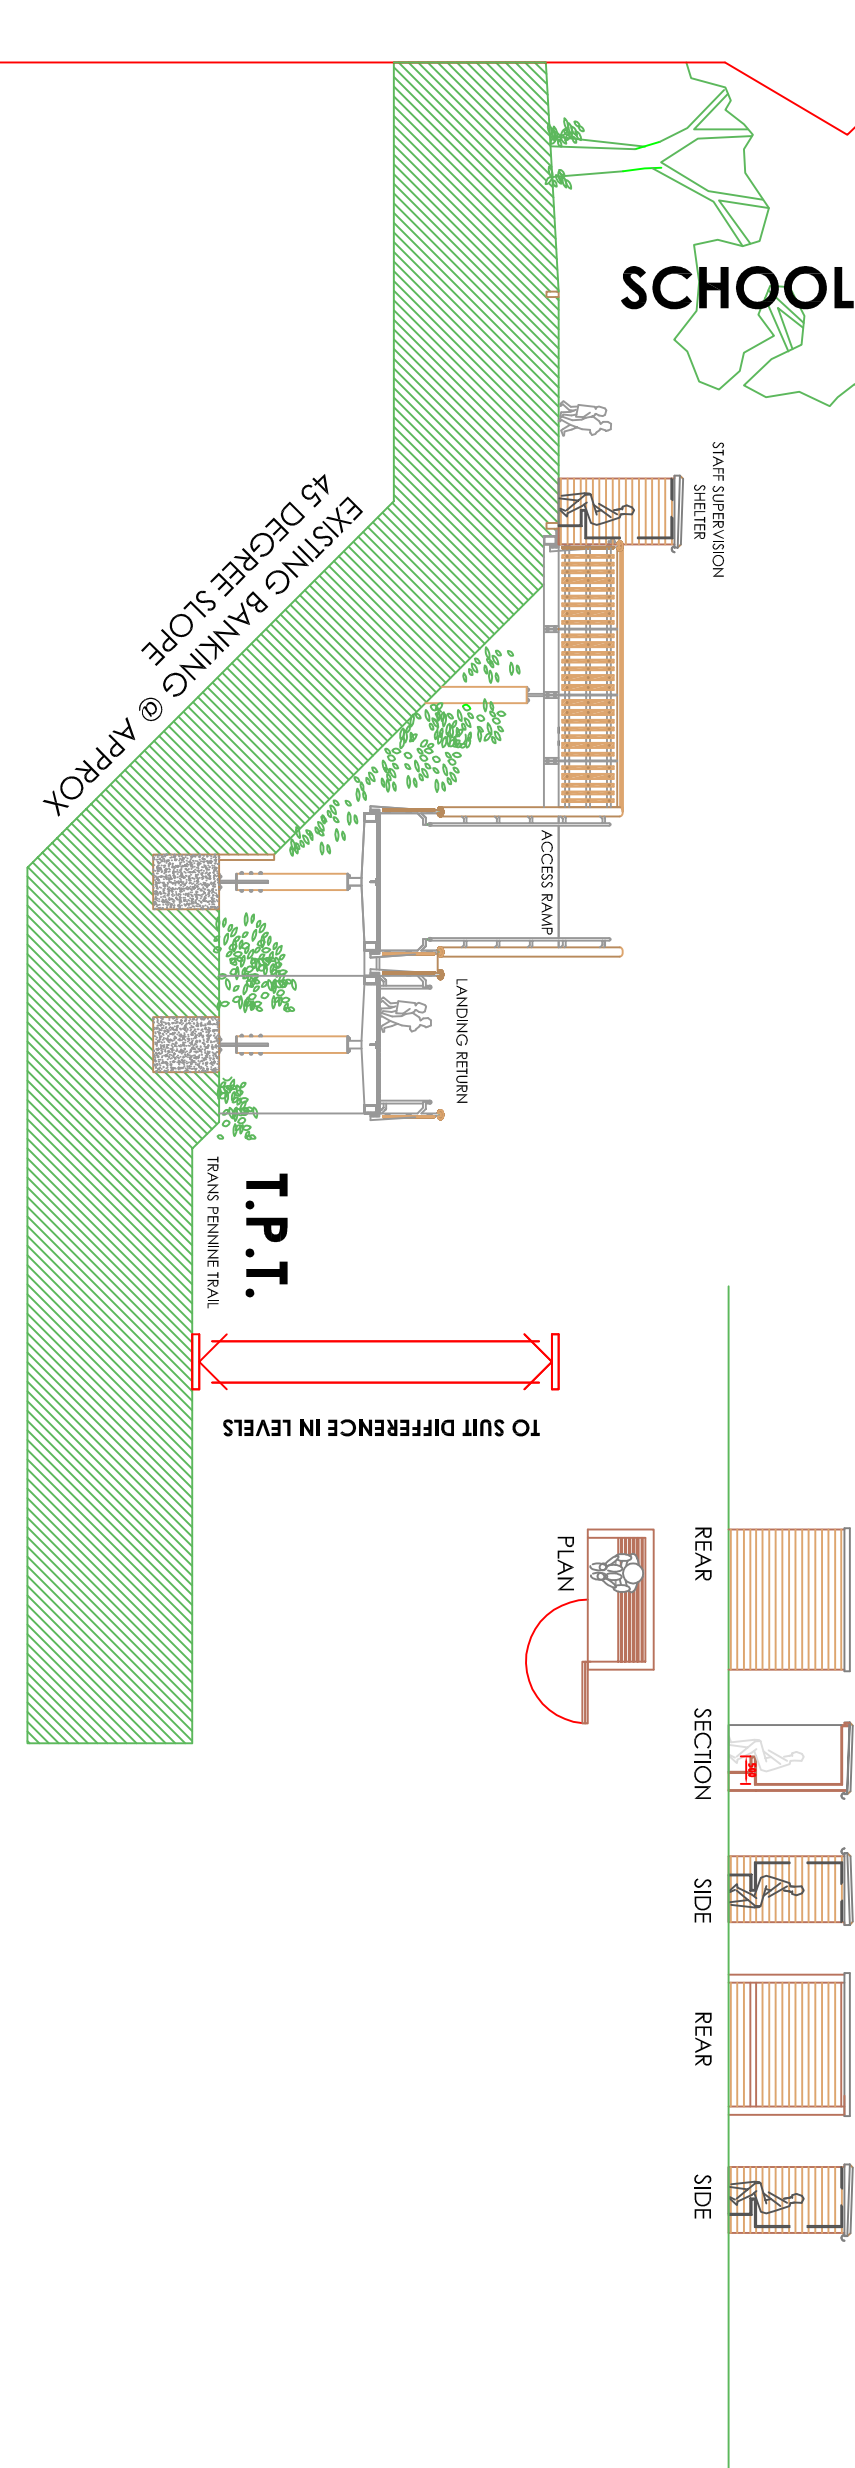


PROPOSED SECTION THROUGH T.P.T UP TO SCHOOL GROUNDS



EXISTING CONDITION

PROPOSED DETAIL SECTION THROUGH PROPOSED RAMP

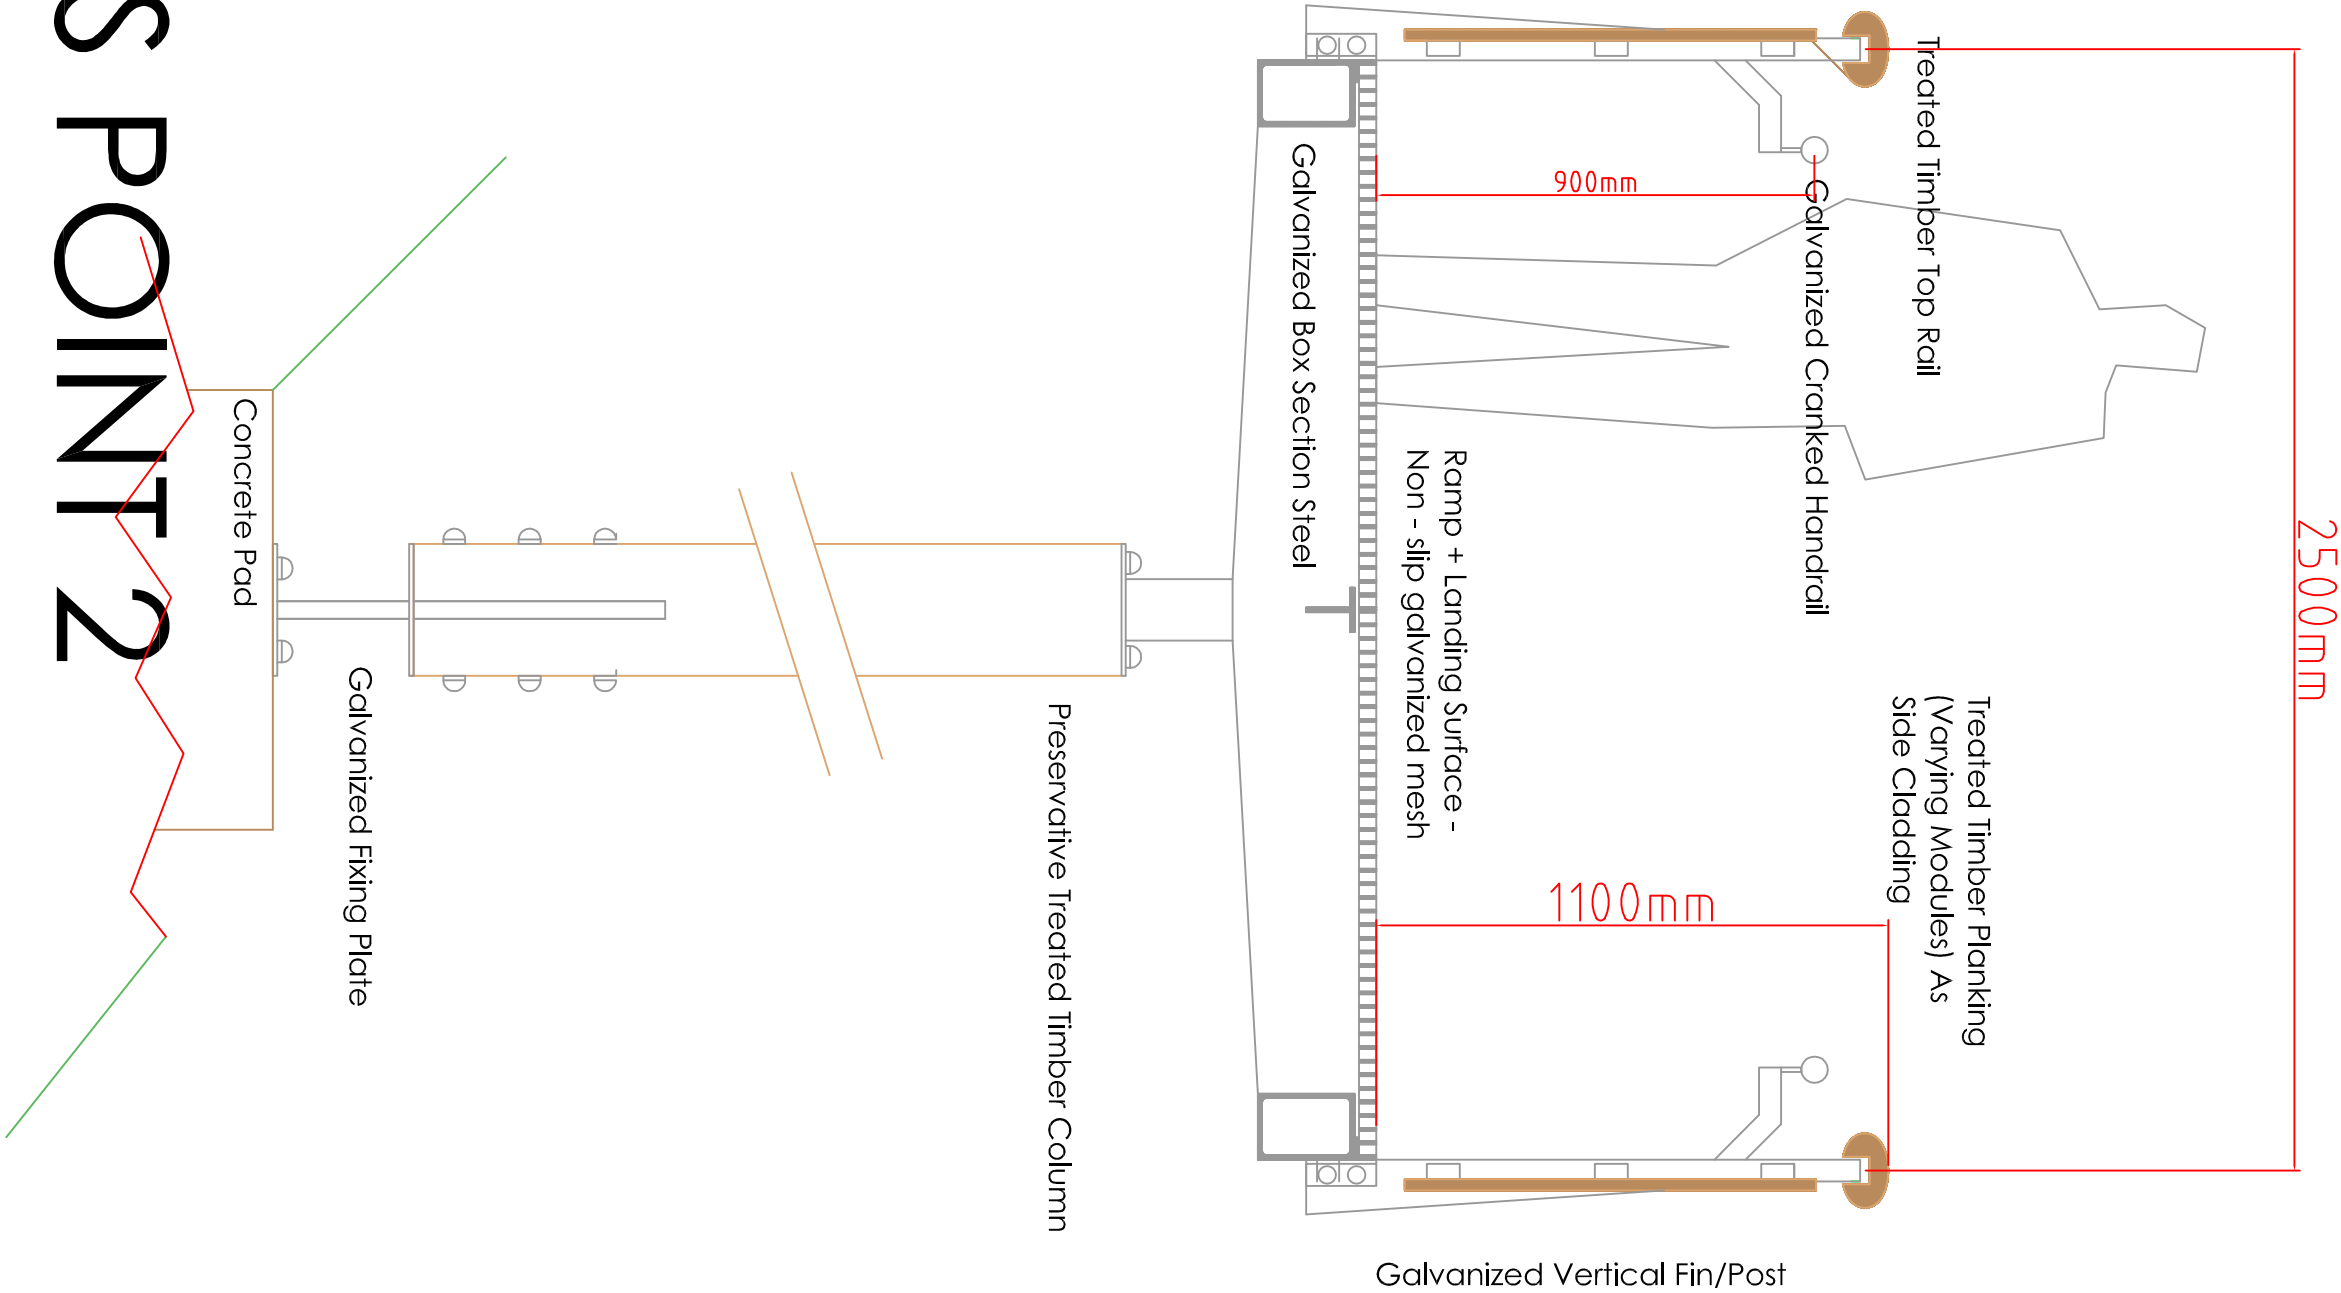

OXSPRING - TRANS PENNINE TRAIL ACCESS RAMP - ACCESS POINT 2